TECHNICAL EXHIBIT 5

FORT LEWIS

GOVERNMENT FURNISHED FACILITIES

BUILDING 9500 - DOOR 12

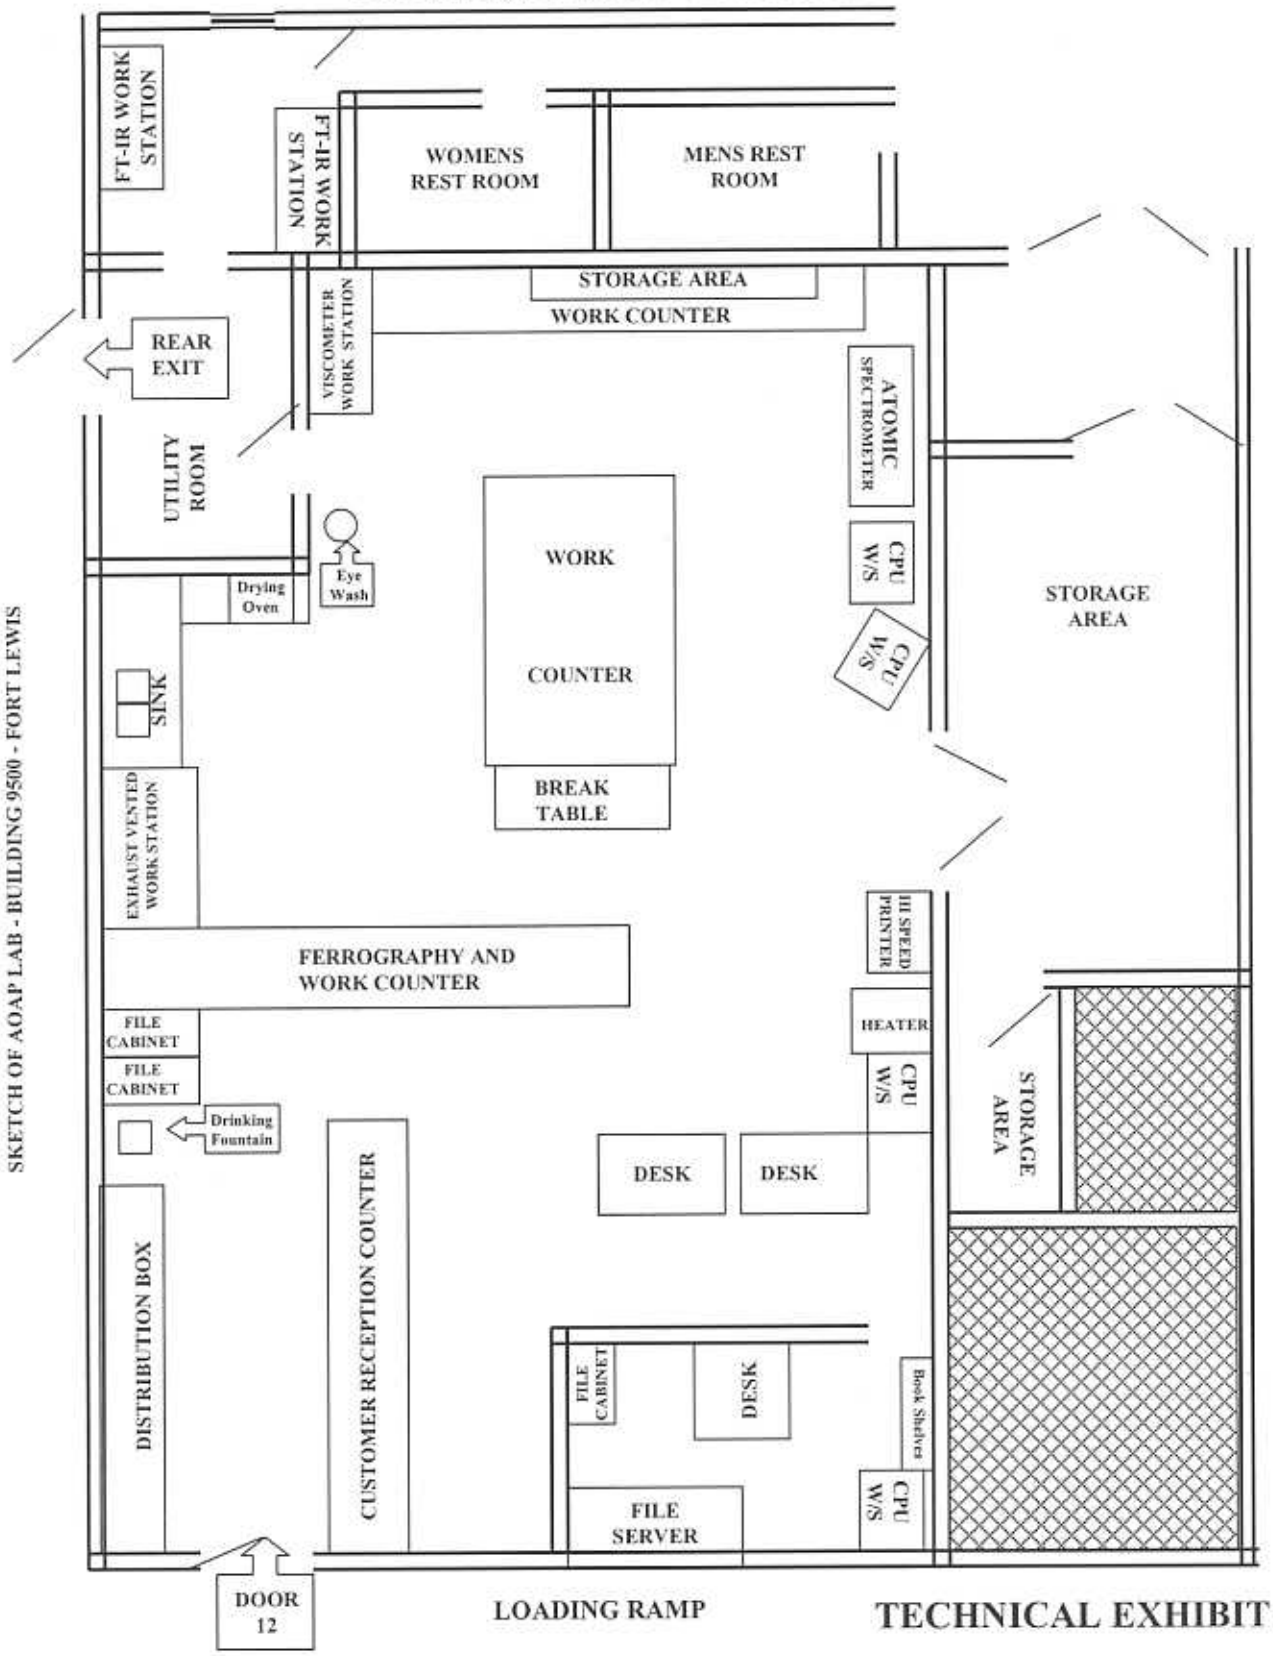

SKETCH OF AOAP LAB - BUILDING 9500 - FORT LEWIS

TECHNICAL EXHIBIT 5